SKYDOME

TYPICAL FORMING PLAN [in]

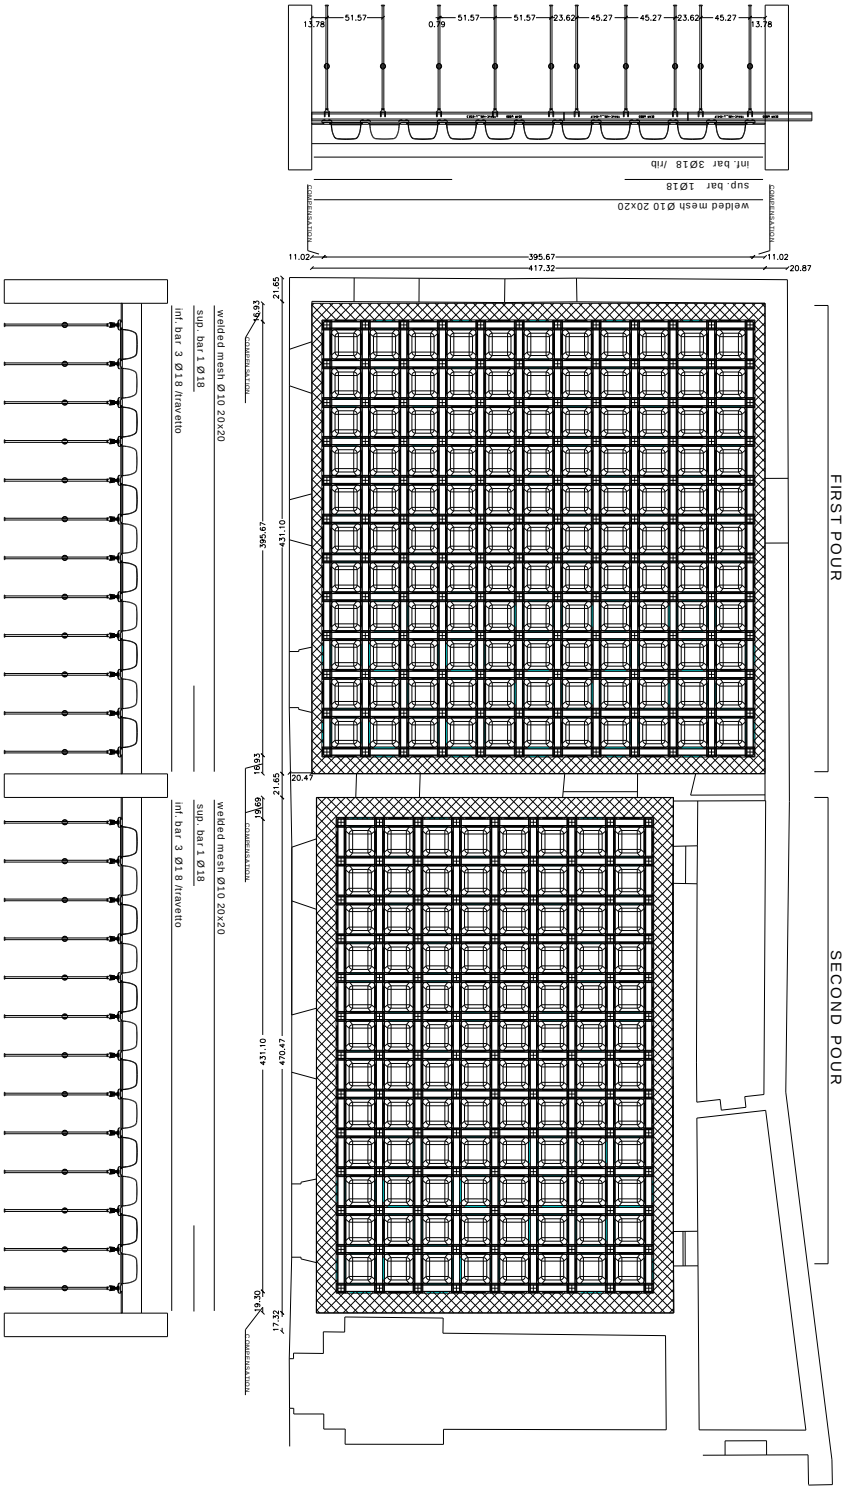

Geoplast U.S. Corp. Canal Square 1054 31th Street NW - Suite 200 - Washington D.C. 20007-4492 USA
Ph. +1 202 333 1344/3995 – Fax. +1 202 333 1599 – info@geoplast.us – www.geoplast.us